

Estimate for the work of Providing and laying 250mm dia M S Water pipe line and 100mm, 150mm D I pipe Line in place of 150/250 mm dia CI water pipeline from M D Block main road to Provide Dedicated Feeder main to Anandpuram Declared Slum to avoid frequent Contamination Complaint in Ananpuram via Tippunagar in K R Market ward 139 coming under Chamarajapet service station of AEESW-2 Sub Division

Mysore main road Chamarajapet

Anandpuram Area

4th cross MD Block

proposed 250 mm dia MS water pipe line dedicated feeder to Anandpuram & Tippunagar

proposed 100 mm dia water pipe line

proposed 100 mm dia water pipe line

proposed 150 mm dia water pipe line

Existing 450 mm dia water main pipe line

1st main road Chamarajapet


AE(Cpet)

AEE(SW)-2

EESW-1



GIS for the work of Providing and laying 250mm dia M S Water pipe line and 100mm, 150mm D I pipe Line in place of 150/250 mm dia CI water pipeline from M D Block main road to Provide Dedicated Feeder main to Anandpuram Declared Slum to avoid frequent Contamination Complaint in Anandpuram via Tippi Nagar in K R Market ward 139 coming under Chamaraajpet service station of AEESW-2 Sub Division

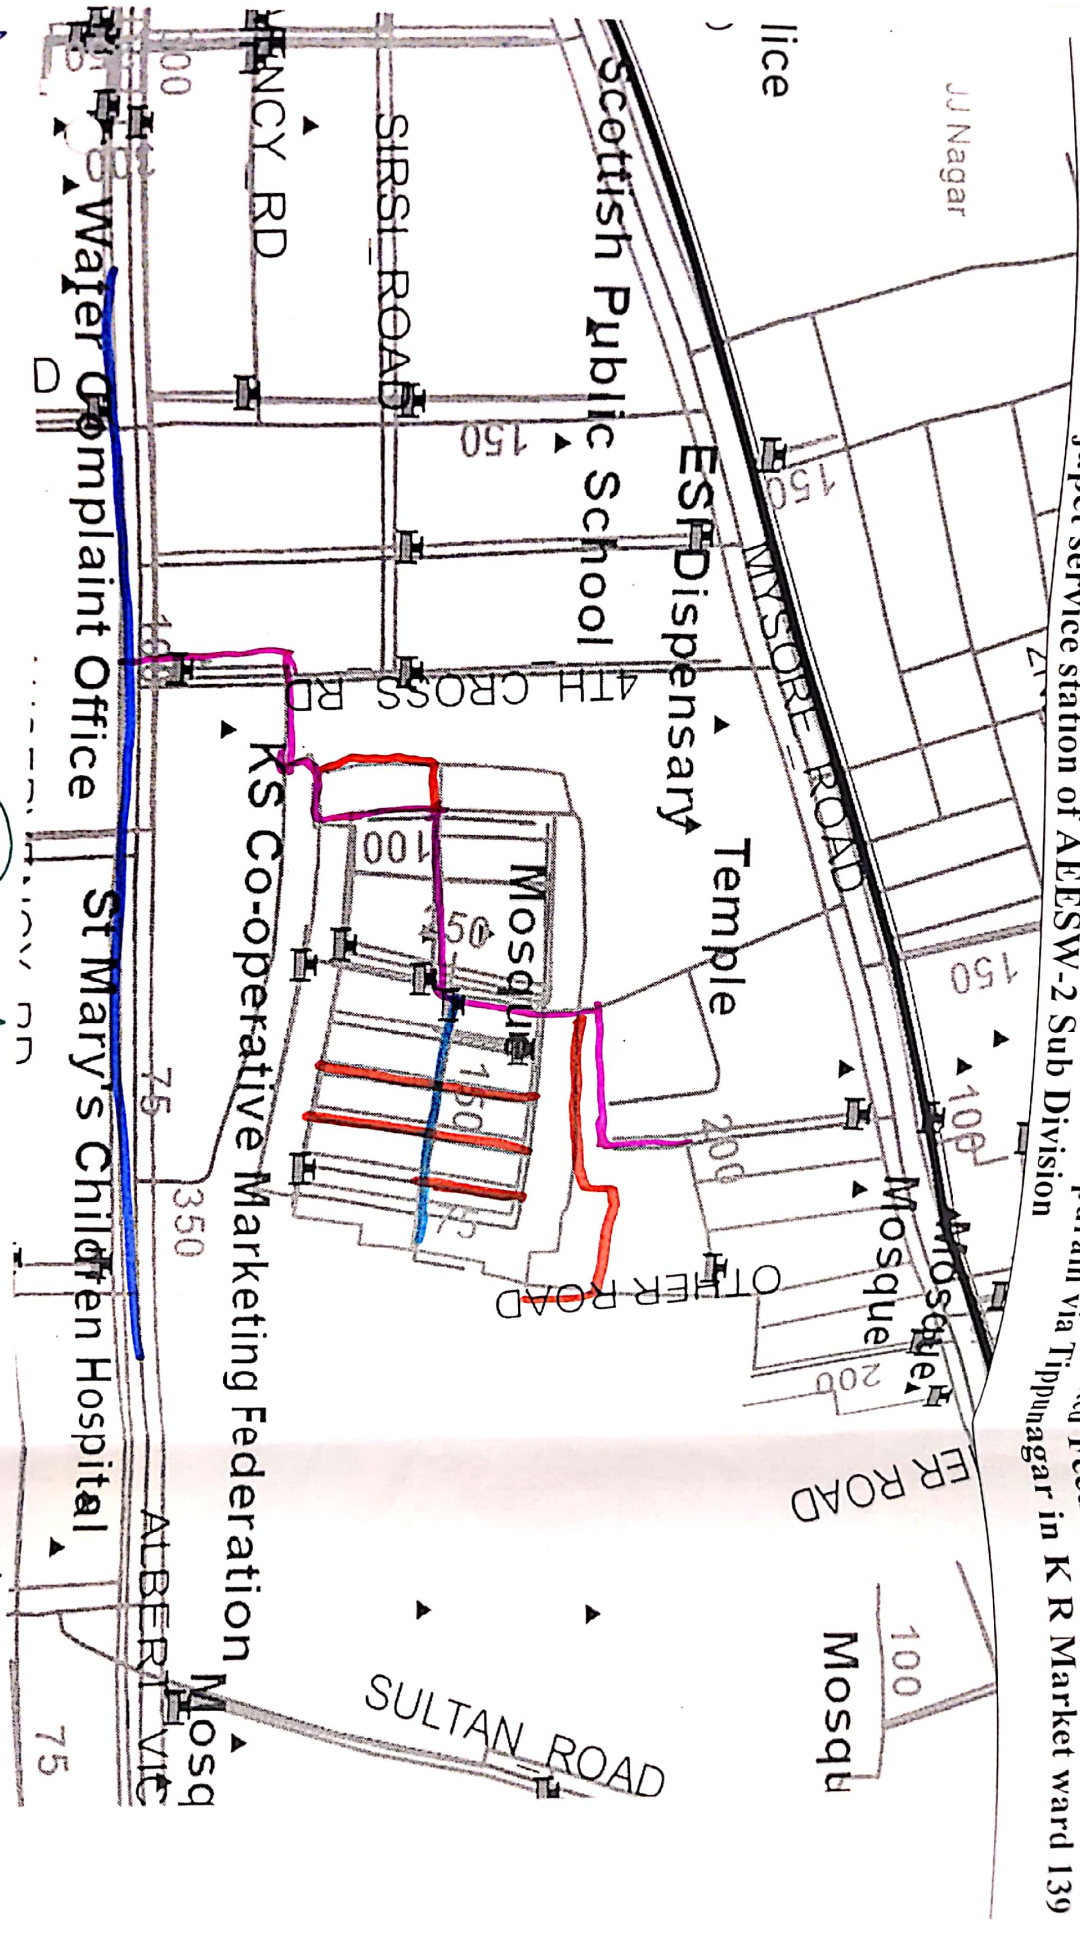

AE(CP&T)

AEESW-2

EESW-1